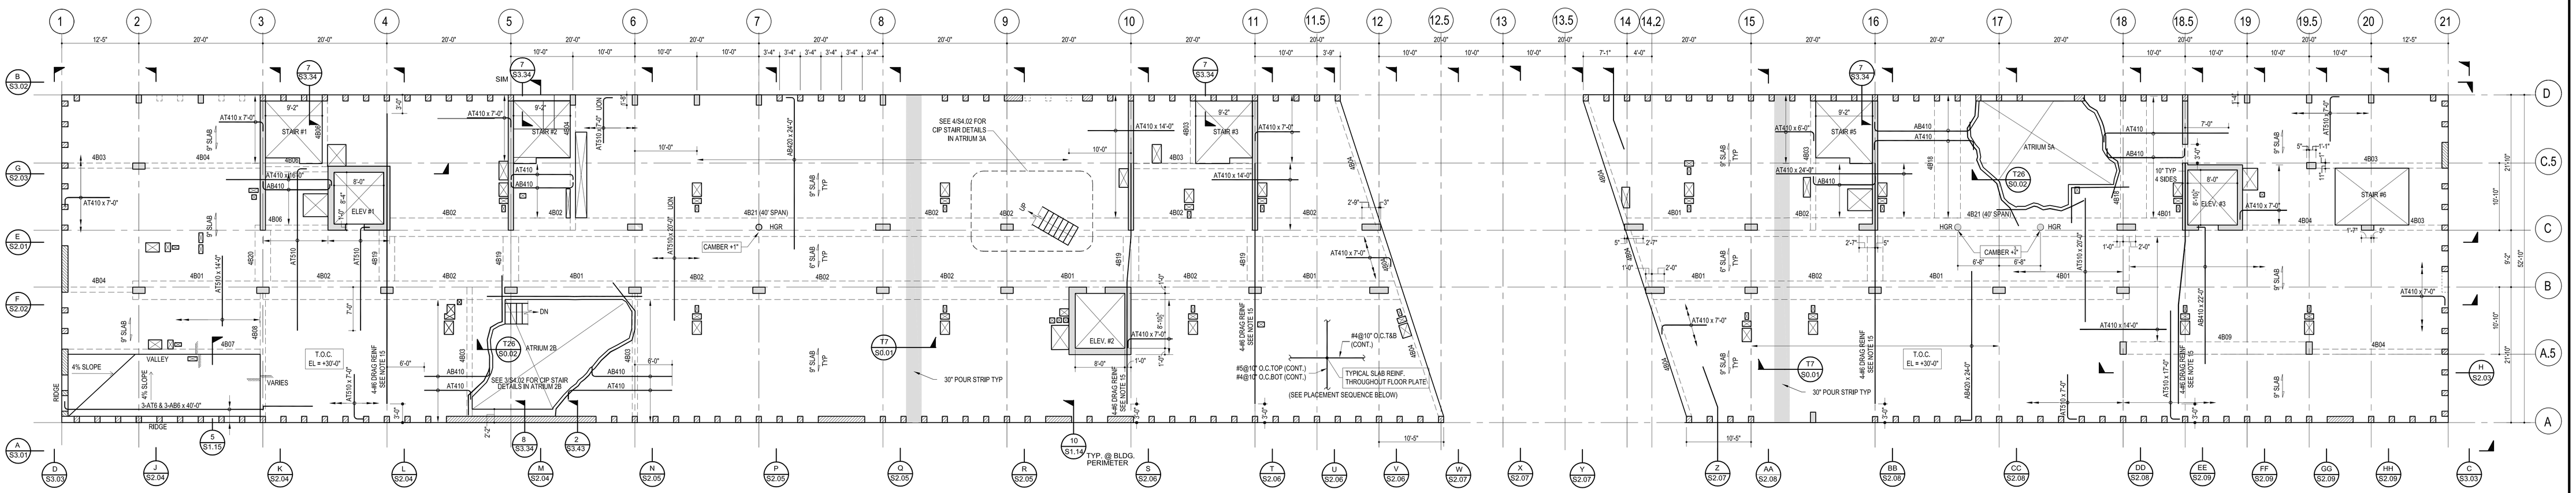

FOURTH FLOOR FRAMING PLAN

SCALE : 1/8"=1'-0"

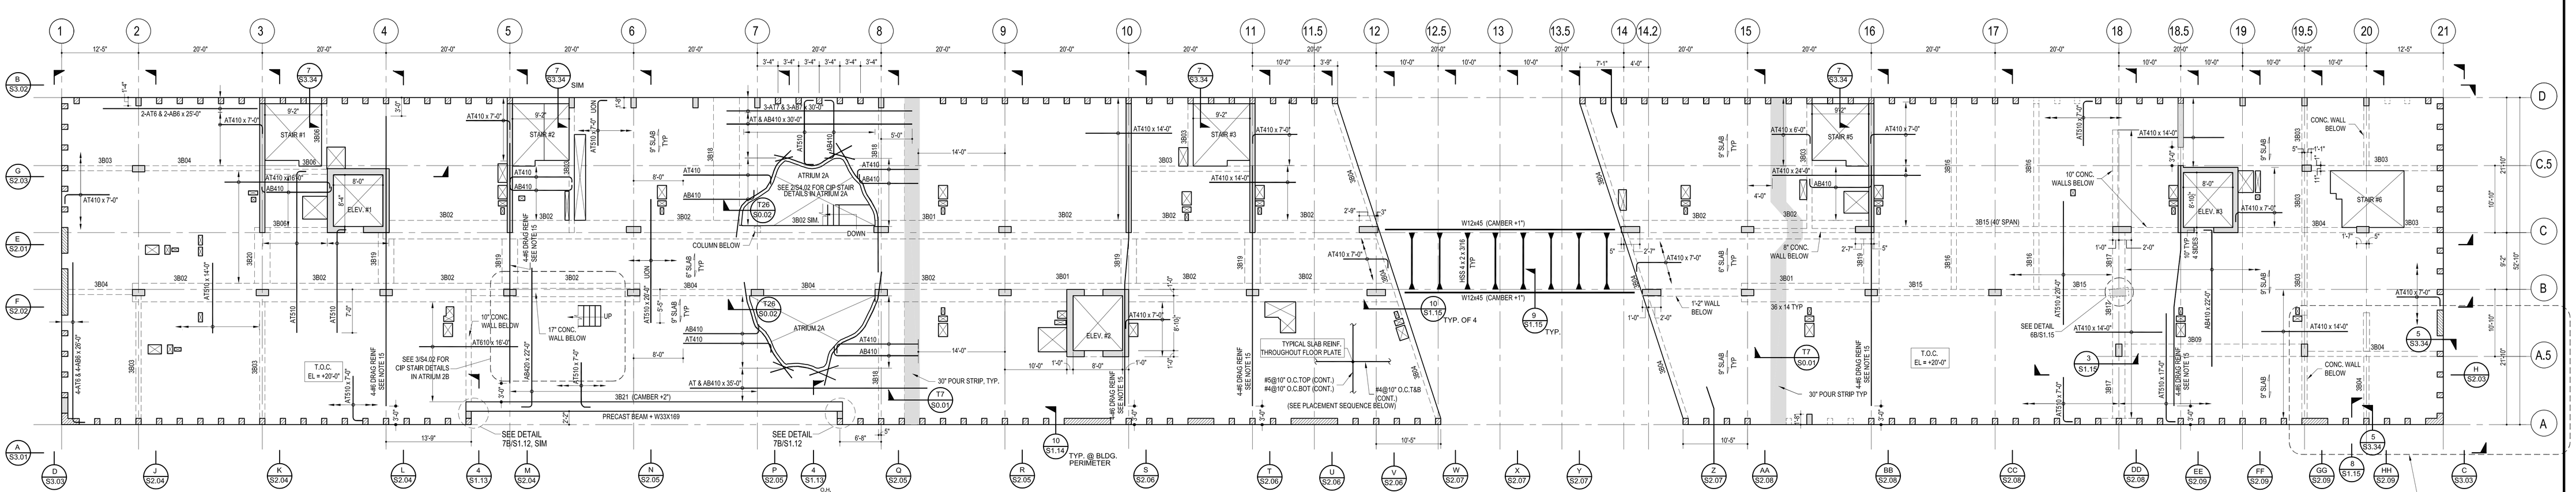

THIRD FLOOR FRAMING PLAN

SCALE : 1/8"=1'-0"

NOTES

1. FOR TYP DETAILS AND GENERAL NOTES SEE S0.01 AND S0.02
2. SLAB THICKNESS SHALL BE 9" U/N
3. MAIN REINF IS NORTH-SOUTH U/N SECONDARY REINF IS EAST WEST U/N
4. NOT USED
5. TOP REINF SHALL BE CENTERED ACROSS BEAMS COLS AND WALLS U/N
6. FOR BEAM REINF SEE BEAM SCHEDULE ON S2.12
7. DROP BEAMS FRAMING INTO THE PRECAST PANELS ARE CENTERED ON THE TYP PRECAST GRID U/N
8. EMBEDDED BEAMS FRAMING INTO THE PRECAST PANELS ARE CENTERED 1'-8" OFF THE TYP PRECAST GRID (CL OF PRECAST OPENINGS) U/N
9. EMBEDDED BEAM REINF IS IN ADDITION TO SLAB REINF, TYP.
10. FOR COL DIMENSIONS SEE COL SCHEDULES ON S2.10 & S2.11
11. COLUMNS ARE CENTERED ON GRID IN EAST-WEST DIR U/N
12. COLUMN FACES ALIGN WITH GRID IN NORTH-SOUTH DIR U/N
13. SEE ARCH. DWGS FOR SIZE & LOCATION OF ALL SHOWER DEPRESSIONS IN CONCRETE SLABS, TYP.
14. VERIFY ALL DIMENSIONS & LOCATIONS OF SLAB & WALL OPENINGS WITH ARCH. DWGS, TYP. IF CONFLICTS EXIST, NOTIFY ARCHITECT.
15. DRAG REINFORCEMENT SHALL BE CONTINUOUS, FULLY DEVELOPED IN SHEAR WALLS AND TERMINATED 3'-0" FROM SLAB EDGE, TYP.

PROJECT NORTH

Courtesy of James Parker and Amy Stern. Used with permission.

L:\1999\99147.01\...\S1-04.DWG

FIRE PUMP ENGINEERS:
R. G. VANDERWEIL ENGINEERS, INC.
274 SUMMER STREET
BOSTON, MA 02210-1123
617 423-7423 FAX 617 350-7186

SECURITY CONSULTANTS:
KROLL SCHIFF AND ASSOCIATES
1025 MAIN STREET
BASTROP, TX 78602
512 321-4421 FAX 512 321-1746

FOOD SERVICE CONSULTANTS:
CINI-LITTLE, INC.
305 MADISON AVENUE, ROOM 2234
NEW YORK, NY 10165-0006
212 297-0292 FAX 212 297-0387

M/E/P ENGINEERS:
OVE ARUP & PARTNERS
955 MASSACHUSETTS AVENUE
CAMBRIDGE, MA 02139
617 864-2987 FAX 617 864-6178

ASSOCIATE STRUCTURAL ENGINEER:
SIMPSON GUMPERTZ & HEGER, INC.
297 BROADWAY
ARLINGTON, MA 02174-5310
781 643-2000 FAX 781 643-2009
SGH @ SGH . COM

STRUCTURAL ENGINEER:
GUY NORDENSON AND ASSOCIATES LLP
198 BROADWAY, 10TH FLOOR
NEW YORK, NY 10038
212 766-9119 FAX 212 766 9016
MAIL @ NORDENSON . COM

CIVIL ENGINEERS:
SEA CONSULTANTS, INC.
485 MASSACHUSETTS AVENUE
CAMBRIDGE, MA 02139
617 497-7800 FAX 617 498-4692

SURVEYOR:
CULLINAN ENGINEERING CO
400 COMMONWEALTH AVE, 3RD FL
BOSTON, MA 02215
617 536-8070 FAX 617 536-8095
CULLINAN20 @ AOL . COM

ASSOCIATE ARCHITECT:
PERRY DEAN ROGERS & PARTNERS
177 MILK STREET
BOSTON, MA 02109
617 423-0100 FAX 617 426-2274

ARCHITECT:
STEVEN HOLL ARCHITECTS
450 WEST 31ST STREET, 11TH FL
NEW YORK, NEW YORK 10001
212 629-7352 FAX 212 629-7312
MAIL @ STEVENHOLL . COM

STAMP:

NO.	DATE	REVISION

MASSACHUSETTS INSTITUTE OF TECHNOLOGY
UNDERGRADUATE RESIDENCE 2001

BUILDING W69
229 VASSAR STREET
CAMBRIDGE, MA 02139

MIT PROJECT #98171

DATE	JOB NO.	DRAWING FILE
10.16.00	99147.01	S1-04.DWG
SCALE	DRAWN BY	CHECKED BY
1/8" = 1'-0"	KMG	JHT/JCP

TITLE
THIRD AND FOURTH FLOOR FRAMING PLANS

SECTION: S

DRAWING NO.: 1.04