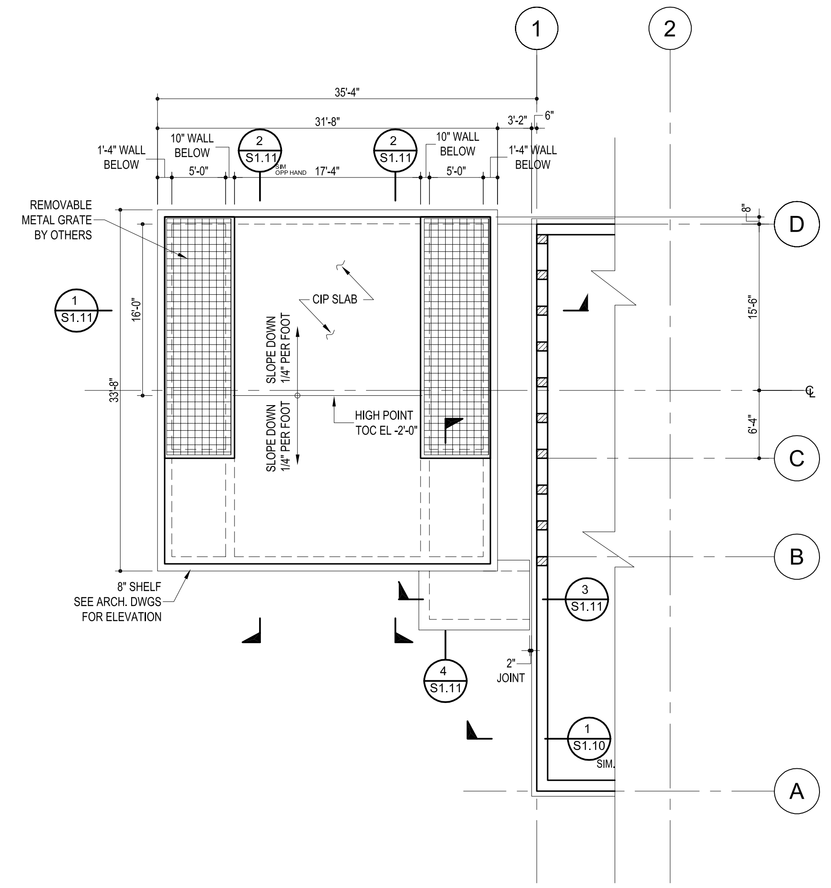

1 S1.02 PLAN
SCALE : 1/8"=1'-0"

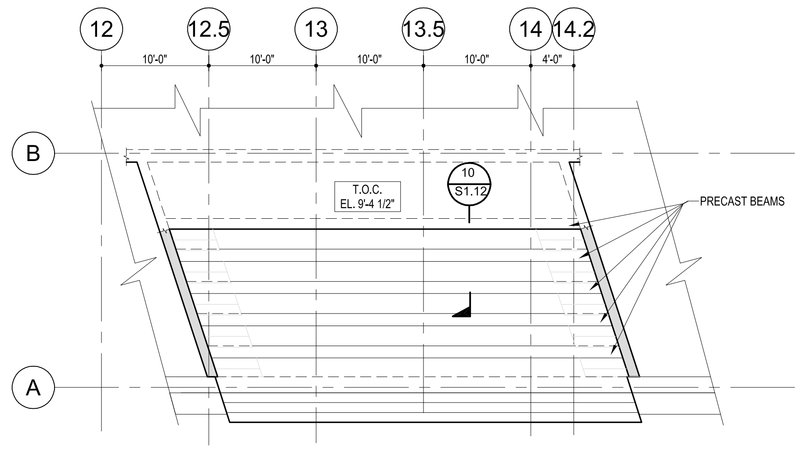

2 S1.02 PLAN
SCALE : 1/8"=1'-0"

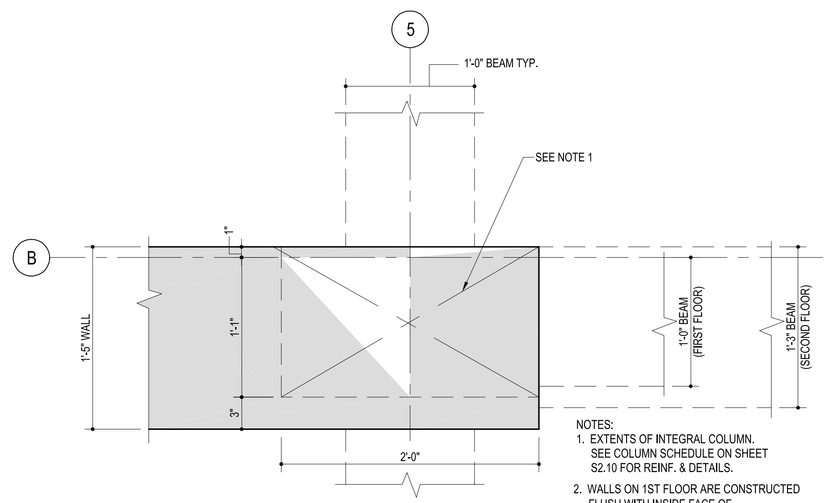

NOTES:
1. EXTENTS OF INTEGRAL COLUMN. SEE COLUMN SCHEDULE ON SHEET S2.10 FOR REINF. & DETAILS.
2. WALLS ON 1ST FLOOR ARE CONSTRUCTED FLUSH WITH INSIDE FACE OF COLUMN, U.O.N.

3 S1.02 PLAN DETAIL
SCALE : 1 1/2"=1'-0"

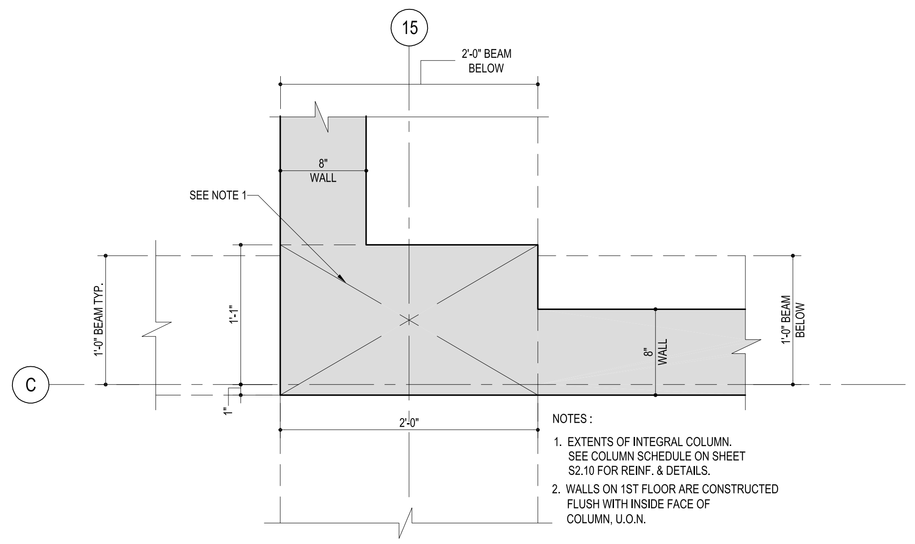

NOTES :
1. EXTENTS OF INTEGRAL COLUMN. SEE COLUMN SCHEDULE ON SHEET S2.10 FOR REINF. & DETAILS.
2. WALLS ON 1ST FLOOR ARE CONSTRUCTED FLUSH WITH INSIDE FACE OF COLUMN, U.O.N.

4 S1.02 PLAN DETAIL
SCALE : 1 1/2"=1'-0"

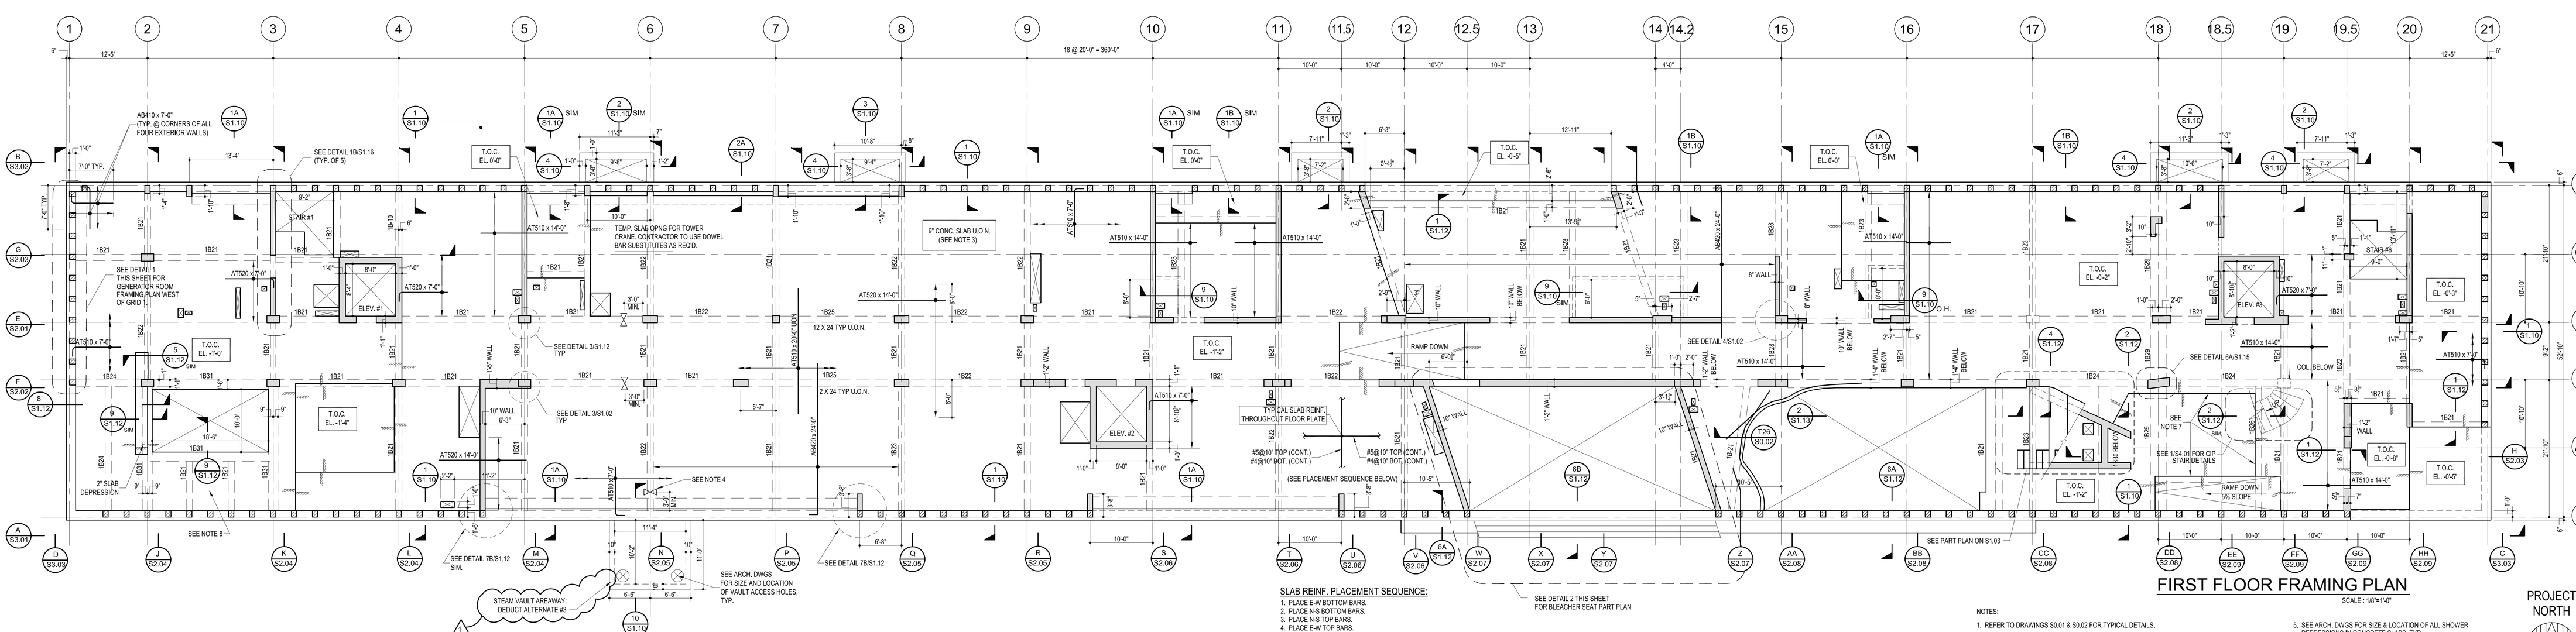

FIRST FLOOR FRAMING PLAN

SCALE : 1/8"=1'-0"

SLAB REINF. PLACEMENT SEQUENCE:
1. PLACE E-W BOTTOM BARS.
2. PLACE N-S BOTTOM BARS.
3. PLACE N-S TOP BARS.
4. PLACE E-W TOP BARS.

NOTES:
1. REFER TO DRAWINGS S0.01 & S0.02 FOR TYPICAL DETAILS.
2. FOR PENETRATIONS IN THE FIRST FLOOR SLAB IN THE KITCHEN AND DINING AREAS, REFER TO DRAWINGS BY OTHERS. LAYOUT TO BE SUBMITTED TO ENGINEER FOR APPROVAL.
3. SEE ARCH. DWGS FOR TYPE AND EXTENT OF FLOOR FINISHES.
4. ▷◁ - DENOTES WEB PENETRATION IN CONCRETE BEAM. SEE TYPICAL DETAIL ON SHEET S0.02 FOR SIZE AND ELEVATION. SEE DRAWINGS BY OTHERS FOR EXACT PLAN LOCATION.
5. SEE ARCH. DWGS FOR SIZE & LOCATION OF ALL SHOWER DEPRESSIONS IN CONCRETE SLABS. TYP.
6. VERIFY ALL DIMENSIONS & LOCATIONS OF SLAB & WALL OPENINGS WITH ARCH. DWGS. TYP. IF CONFLICTS EXIST, NOTIFY ARCHITECT.
7. SEE ARCH. DWGS FOR LOCATIONS & DETAILS OF CONC. BENCHES THAT EXIST IN THESE AREAS.
8. FOR SIZE AND LOCATION OF ALL HOUSEKEEPING PADS ON FIRST FLOOR, SEE DRAWINGS BY OTHERS.

PROJECT NORTH

Courtesy of James Parker and Amy Stern. Used with permission.

L:\1999\99147.01\...\S1-02

FIRE PUMP ENGINEERS:
R. G. VANDERWEIL ENGINEERS, INC.
274 SUMMER STREET
BOSTON, MA 02210-1123
617 423-7423 FAX 617 350-7186

SECURITY CONSULTANTS:
KROLL SCHIFF AND ASSOCIATES
1025 MAIN STREET
BASTROP, TX 78602
512 321-4421 FAX 512 321-1746

FOOD SERVICE CONSULTANTS:
CINI-LITTLE, INC.
305 MADISON AVENUE, ROOM 2234
NEW YORK, NY 10165-0006
212 297-0292 FAX 212 297-0387

M/E/P ENGINEERS:
OVE ARUP & PARTNERS
955 MASSACHUSETTS AVENUE
CAMBRIDGE, MA 02139
617 864-2987 FAX 617 864-6178

ASSOCIATE STRUCTURAL ENGINEER:
SIMPSON GUMPERTZ & HEGER, INC.
297 BROADWAY
ARLINGTON, MA 02174-5310
781 643-2000 FAX 781 643-2009
SGH @ SGH . COM

STRUCTURAL ENGINEER:
GUY NORDENSON AND ASSOCIATES LLP
198 BROADWAY, 10TH FLOOR
NEW YORK, NY 10038
212 766-9119 FAX 212 766 9016
MAIL @ NORDENSON . COM

CIVIL ENGINEERS:
SEA CONSULTANTS, INC.
485 MASSACHUSETTS AVENUE
CAMBRIDGE, MA 02139
617 497-7800 FAX 617 498-4692

SURVEYOR:
CULLINAN ENGINEERING CO
400 COMMONWEALTH AVE, 3RD FL
BOSTON, MA 02215
617 536-8070 FAX 617 536-8095
CULLINAN20 @ AOL . COM

ASSOCIATE ARCHITECT:
PERRY DEAN ROGERS & PARTNERS
177 MILK STREET
BOSTON, MA 02109
617 423-0100 FAX 617 426-2274

ARCHITECT:
STEVEN HOLL ARCHITECTS
450 WEST 31ST STREET, 11TH FL
NEW YORK, NEW YORK 10001
212 629-7262 FAX 212 629-7312
MAIL @ STEVENHOLL . COM

STAMP:

NO.	DATE	REVISION
1	11.20.00	ADDENDUM #3

MASSACHUSETTS INSTITUTE OF TECHNOLOGY
UNDERGRADUATE RESIDENCE 2001
BUILDING W69
229 VASSAR STREET
CAMBRIDGE, MA 02139
MIT PROJECT #98171

DATE	JOB NO.	DRAWING FILE
10.16.00	99147.01	S1-02.DWG
SCALE	DRAWN BY	CHECKED BY
1/8" = 1'-0"	KMG	JHT/JCP

TITLE: FIRST FLOOR FRAMING PLAN

SECTION: S

DRAWING NO.: 1.02